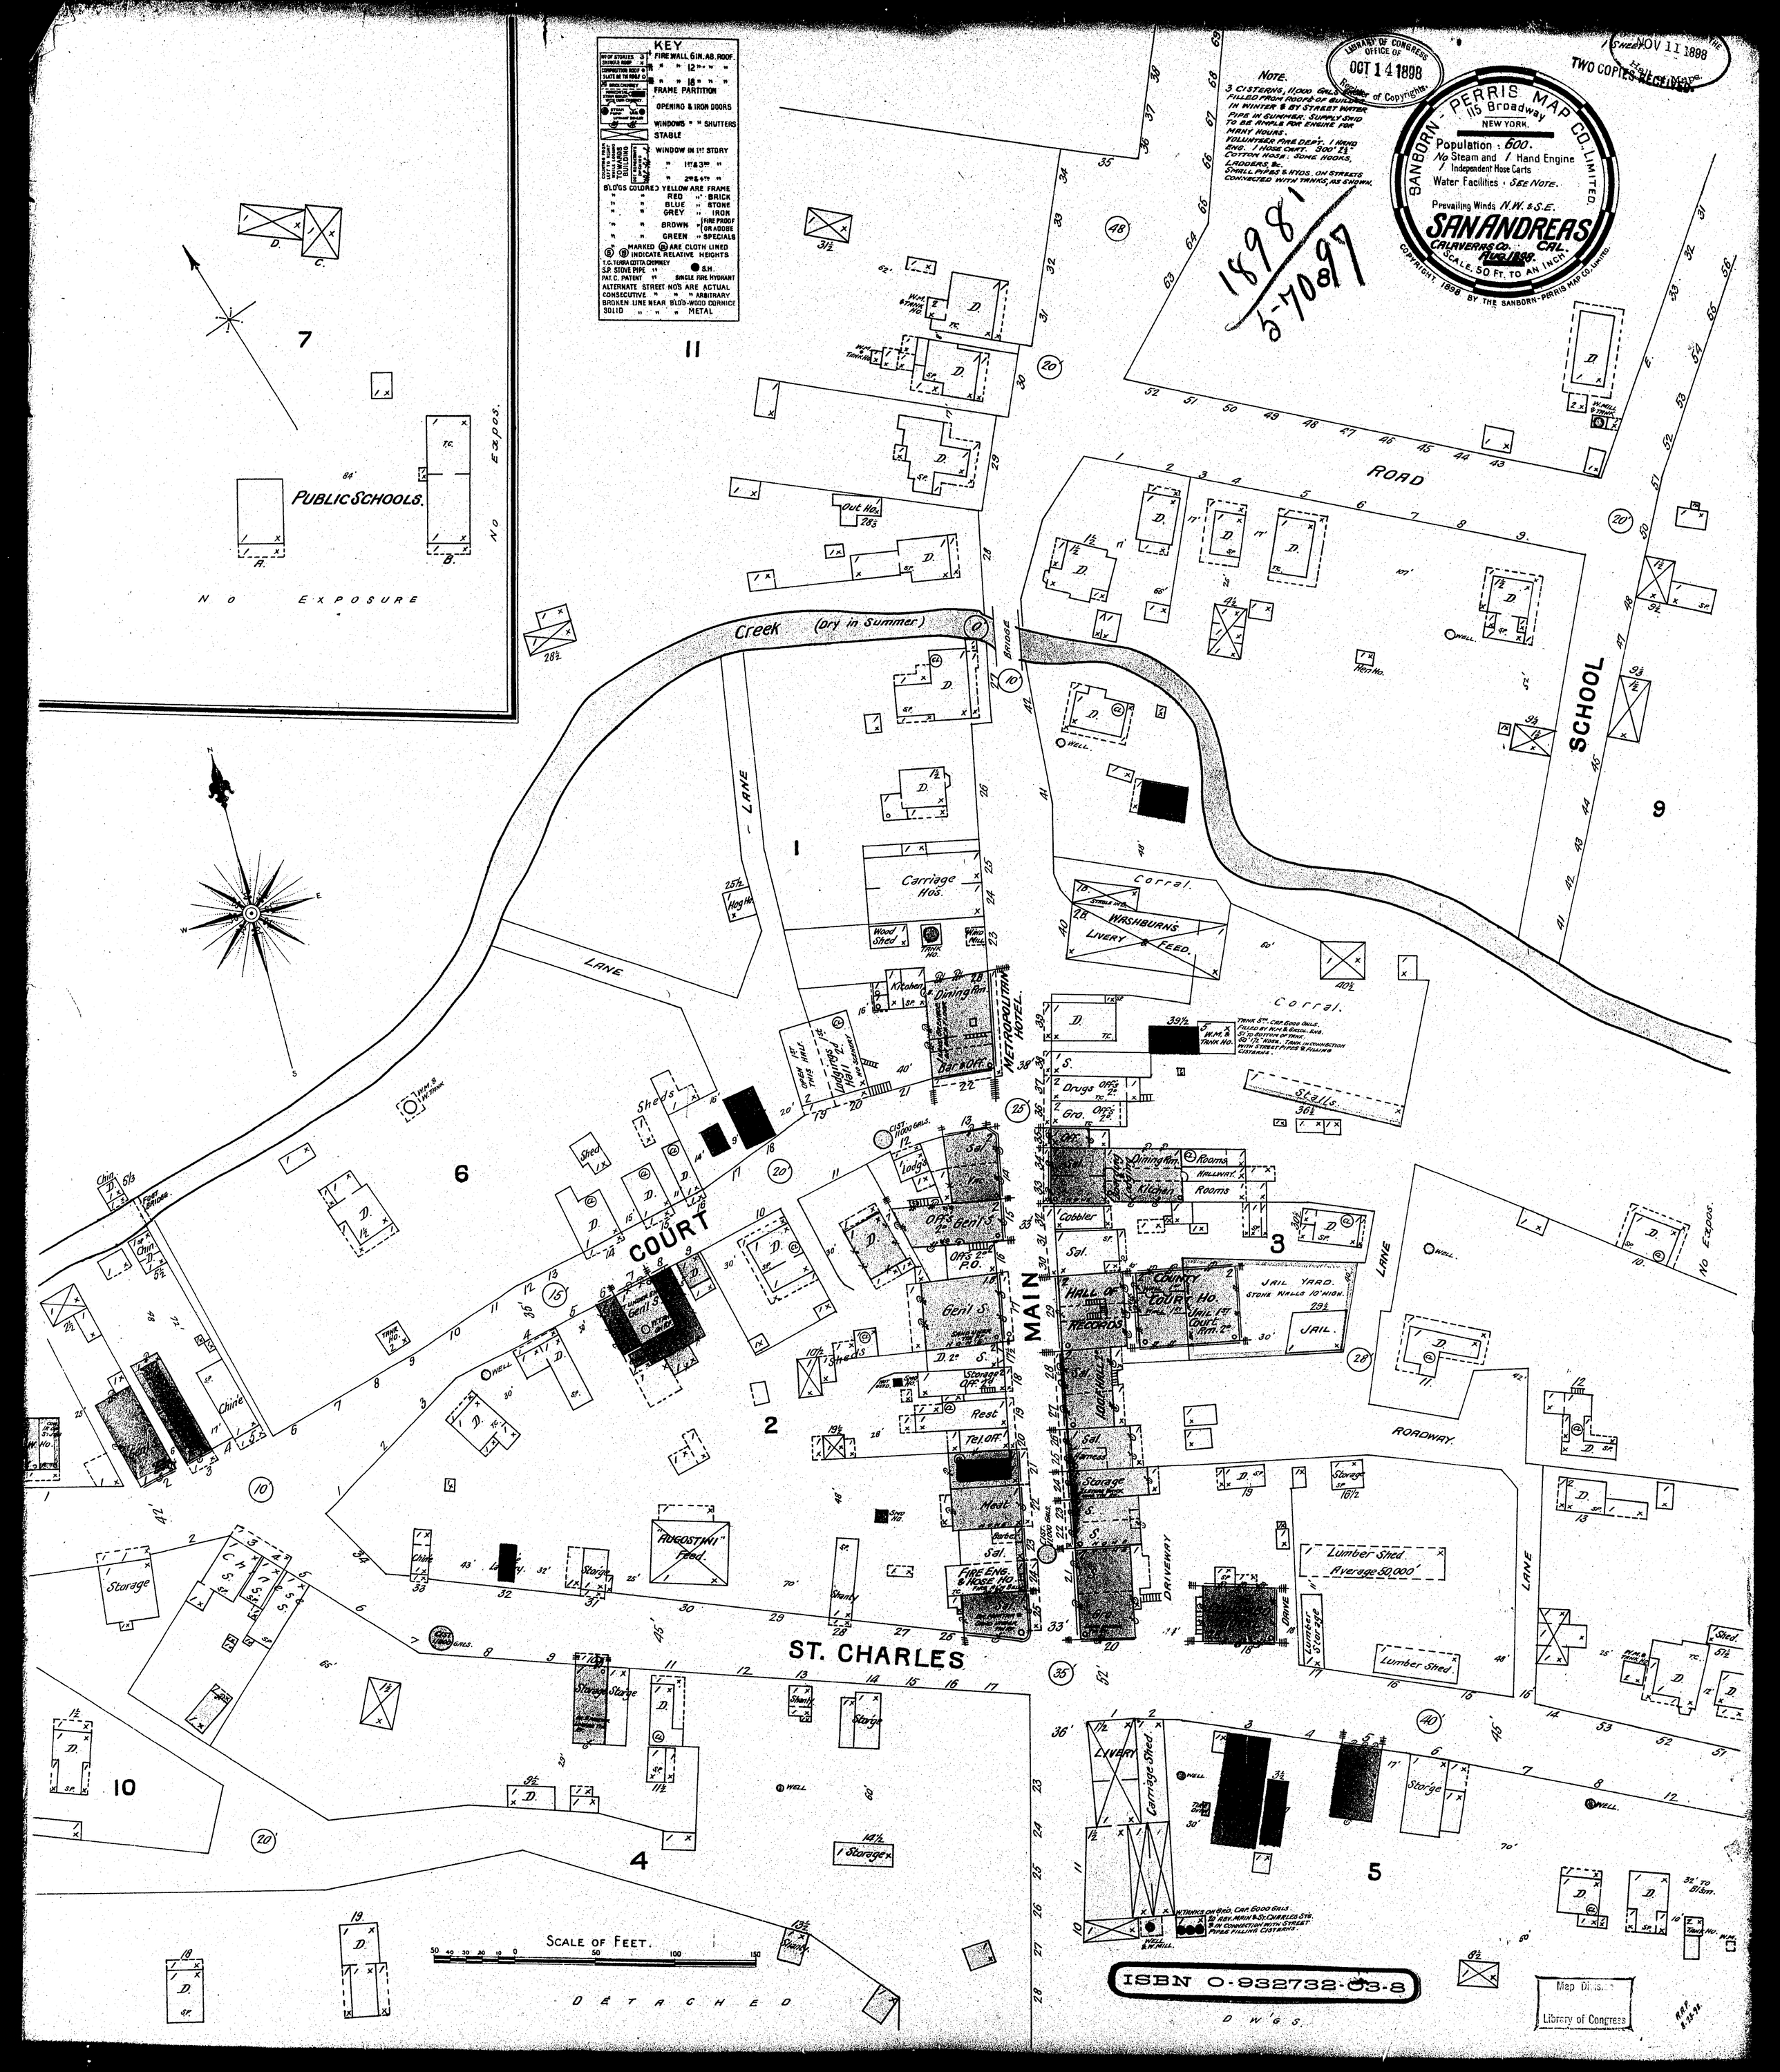
KEY
FIRE WALL 6 IN. AB. ROOF.
" " 12 " " "
" " 18 " " "
FRAME PARTITION
OPENING & IRON DOORS
WINDOWS " " SHUTTERS
STABLE
WINDOW IN 1st STORY
" 1st & 3rd "
" 2nd & 4th "
BLD'GS COLORED YELLOW ARE FRAME
" " RED " BRICK
" " BLUE " STONE
" " GREY " IRON
" " BROWN " FIRE PROOF OR ADOBE
" " GREEN " SPECIALS
MARKED ARE CLOTH LINED
INDICATE RELATIVE HEIGHTS
T.C. TERRA COTTA CHIMNEY
S.P. STOVE PIPE "
PAT. C. PATENT "
S.H.
SINGLE FIRE HYDRANT
ALTERNATE STREET NO'S ARE ACTUAL
CONSECUTIVE " " " ARBITRARY
BROKEN LINE NEAR BLD'G-WOOD CORNICE
SOLID " " " METAL
NOTE.
3 CISTERNS, 11,000 GALS. EACH FILLED FROM ROOFS OF BUILDINGS IN WINTER & BY STREET WATER.
PIPE IN GUTTER. SUPPLY SHD TO BE AVAIL. FOR ENGINE FOR MANY HOURS.
VOLUNTEER FIRE DEPT. 1 HAND ENG. 1 HOSE CART. 300' 2½" COTTON HOSE. SOME HOOKS, LADDERS, &c.
SMALL PIPES & HYDS. ON STREETS CONNECTED WITH TANKS, AS SHOWN.
SANBORN-PERRIS MAP CO. LIMITED
115 Broadway
NEW YORK.
Population : 600.
No Steam and 1 Hand Engine
1 Independent Hose Carts
Water Facilities : SEE NOTE.
Prevailing Winds N.W. & S.E.
SAN ANDREAS
CALAVERAS CO. CAL.
AUG. 1898.
SCALE, 50 FT. TO AN INCH.
COPYRIGHT, 1898 BY THE SANBORN-PERRIS MAP CO. LIMITED.
LIBRARY OF CONGRESS OFFICE OF OCT 14 1898 Register of Copyrights.
NOV 11 1898
TWO COPIES RECEIVED
1898 1
5-70897
PUBLIC SCHOOLS.
NO EXPOSURE
Creek (dry in Summer)
BRIDGE
LANE
ROAD
SCHOOL
Carriage Hos.
Wood Shed
Corral.
WASHBURN'S LIVERY & FEED.
METROPOLITAN HOTEL.
Dining Rm.
Kitchen
Bar & Off.
Lodging Hall
Sheds
Drugs
Gro.
Stalls.
Dining Rm.
Rooms
Hallway
Kitchen
Cobbler
Sal.
HALL OF RECORDS
COUNTY COURT HO.
JAIL YARD.
STONE WALLS 10' HIGH.
JAIL.
COURT
ST. CHARLES
Gen'l S.
P.O.
Rest
Tel. Off.
Meat
Barber
FIRE ENG. & HOSE HO.
"AUGOSTINI" Feed.
Shanty
Storage
Lumber Shed.
Average 50,000'
Lumber Storage
DRIVEWAY
DRIVE
RORDWAY.
LIVERY
Carriage Shed.
W. TANKS ON GRD. CAP. 6000 GALS. TO HAV. MAIN & ST. CHARLES STS. & IN CONNECTION WITH STREET PIPES FILLING CISTERNS.
SCALE OF FEET.
DETACHED
DWG'S.
NO EXPOS.
ISBN 0-932732-03-8
Map Division
Library of Congress